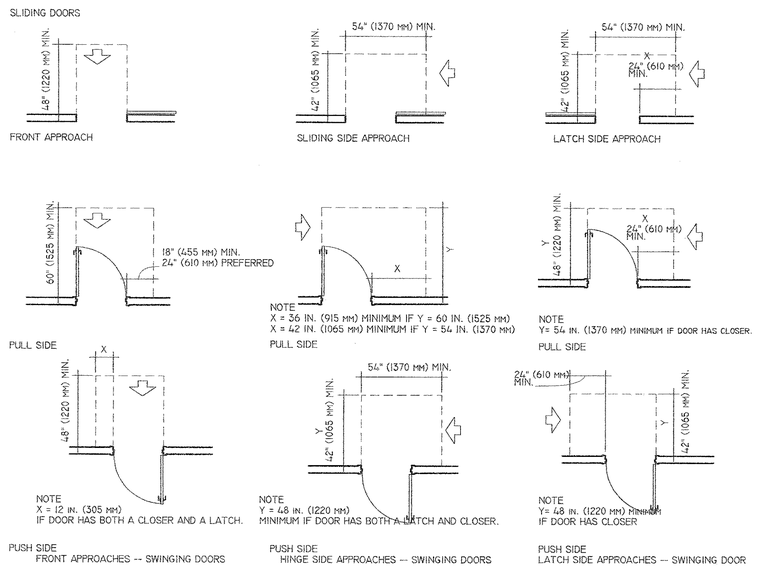

MANEUVERING CLEARANCES AT DOORS PER ADA ACCESSIBILITY GUIDELINES SECTION 4.13

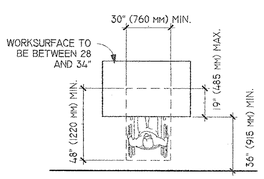

CLEARANCES AT WORKSTATIONS PER ADA ACCESSIBILITY GUIDELINES SECTION 4.32

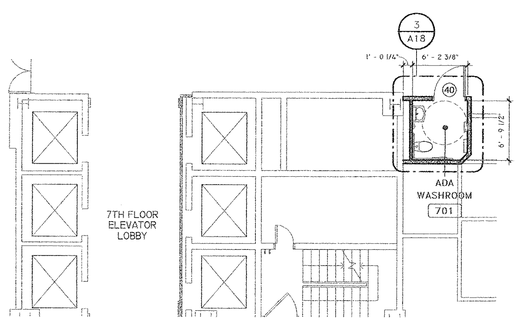

3 7TH FLOOR – ADA WASHROOM
1/8" = 1'-0"

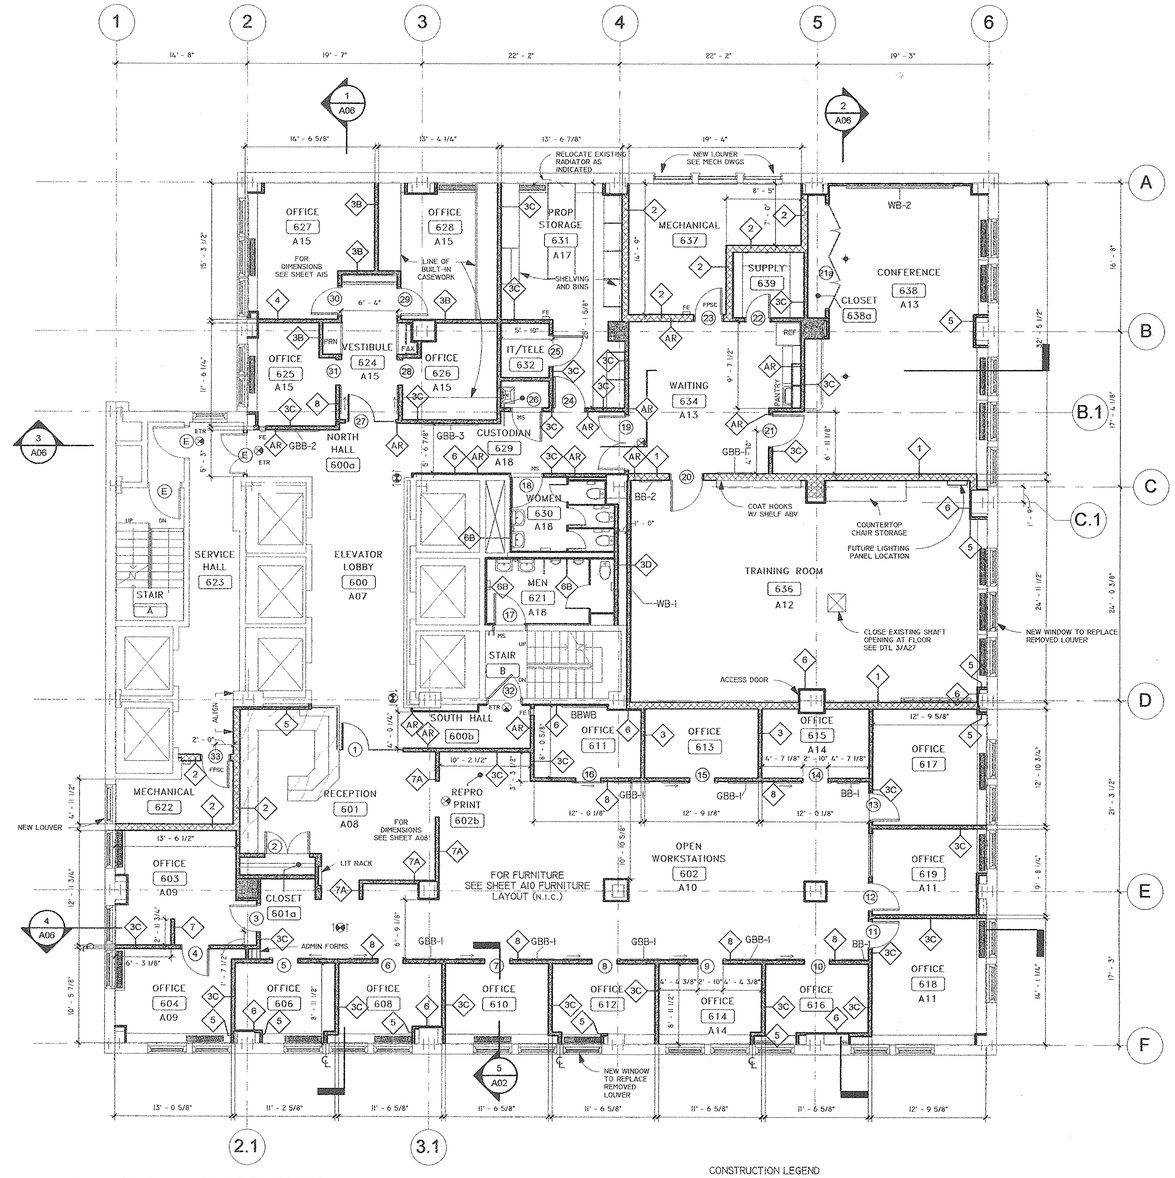

1 6TH FLR – FLOOR PLAN
1/8" = 1'-0"
NOTE: SEE LARGE ROOM LAYOUTS FOR MORE DETAIL, A07 THRU A18

BULLETIN & WHITE BOARDS SCHEDULE

ID	Description	Qty	Manufacturer	Model	Comments	Room Name	Size in Inches
BB-1	UNGLAZED BULLETIN BOARD	2	AARCO	CUSTOM	"DESIGNER FABRIC" IN RADIUS FRAME	OPEN OFFICE	30 X 30
BB-2	UNGLAZED BULLETIN BOARD	1	AARCO	CUSTOM	"DESIGNER FABRIC" IN RADIUS FRAME	TRAINING ROOM	60 X 30
BBWB	UNGLAZED COMBINATION BULLITEN/WHITE BOARD	1	AARCO	CUSTOM	"DESIGNER FABRIC"	OFFICE	60 X 30
GBB-1	GLAZE BULLETIN BOARD	7	AARCO	RAB3447XX	RADIUS DESIGN	OPEN OFFICE & WAITING	34 X 47
GBB-2	GLAZE BULLETIN BOARD	1	AARCO	RAB3660XX	RADIUS DESIGN	NORTH HALL	36 X 60
GBB-3	GLAZE BULLETIN BOARD	1	AARCO	RAB3672	RADIUS DESIGN	NORTH HALL	36 X 72
WB-1	WALL TO WALL FRAMELESS WHITE BOARD	1	AARCO	CUSTOM		TRAINING ROOM	92 X 288
WB-2	WHITE BOARD	1	AARCO	CUSTOM		CONFERENCE ROOM	48 X 144

CONSTRUCTION LEGEND

- NEW DOOR & FRAME. SEE SHEET A23 FOR DOOR SCHEDULE
- DOOR TAG
- GLASS WALL AND DOOR
- (N) ACOUSTICAL PARTITION
- (N) GYPBOARD & METAL STUD PARTITION
- (E) WALL OR PARTITION TO REMAIN
- 4 PARTITION TAG - FOR TYPES SEE SHEET A24
- AR PARTITION TAG - FOR TYPES SEE SHEET A24
- OFFICE ← ROOM NAME
- 612 ← ROOM NUMBER
- A10 ← SHEET NUMBER OF LARGE SCALE PLAN

NOTE:
ALL DIMENSIONS FROM FACE OF GYPBOARD

PLAN NORTH

No.	Date	Submittals
1.	1/26/05	75% SUBMISSION
2.	2/16/05	ISSUE FOR FILING
3.	3/30/05	100% CONTRACT

Sheet Revisions

No.	Date	Description

Architect:
THOMSON ARCHITECTS PC
580 8th Avenue New York, NY 10018

Mechanical/Electrical Engineers
GC ENG & ASSOCIATES
141 W. 28th Street, New York, NY, 10001

Lighting Consultant
O-Z DESIGNS
70 Commercial Street, Brooklyn NY 11222

The City University of New York
355 West 57th Street New York, NY, 10019

875 6TH AVENUE, 6TH FLOOR, NEW YORK, NY 10001

CREATIVE ARTS TEAM

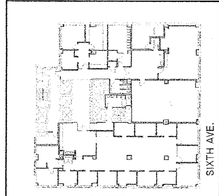

Key Plan N.T.S

FLOOR PLANS

FOR CONSTRUCTION

Date 1/26/05	Proj. No.		
Scale AS NOTED	Arch. Proj No. 261		
Dr By TEAM	Package	Sheet No.	
Chk By TEAM		A01	
Project Phase 100 %			